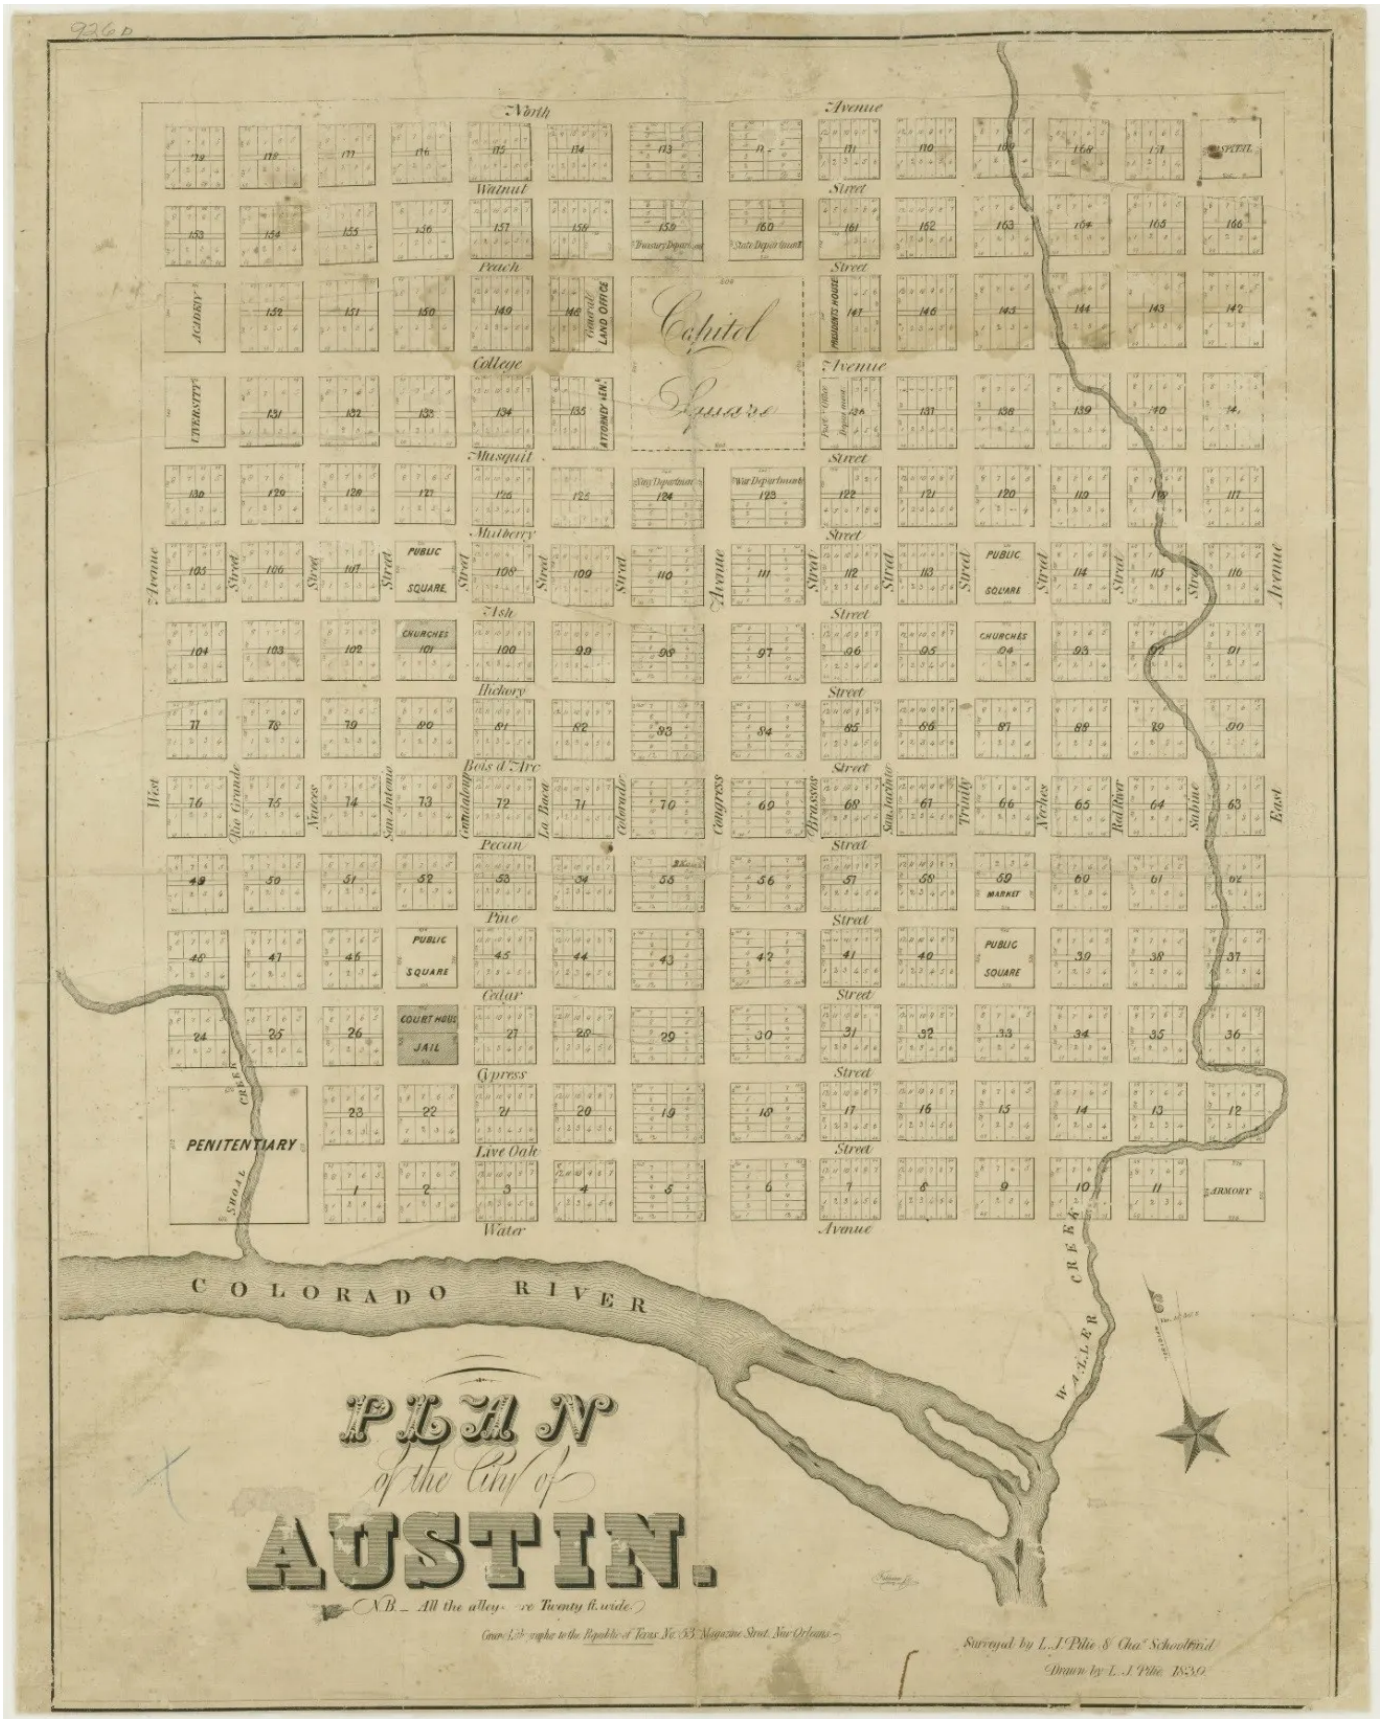
Ninth Avenue
Walnut Street
Peach Street
College Avenue
Musquit Street
Mulberry Street
Ash Street
Hickory Street
Bois d'Arc Street
Pecan Street
Pine Street
Cedar Street
Cypress Street
Live Oak Street
Water Avenue
West
East
Capitol Square
PUBLIC SQUARE
CHURCHES
COURT HOUSE
JAIL
MARKET
PENITENTIARY
ARMORY
UNIVERSITY
AGENCY
Treasury Department
State Department
War Department
Navy Department
Post Office
PRESIDENTS HOUSE
Colorado Land Office
Attorney Gen.
COLORADO RIVER
WALLER CREEK
SHOAL CREEK
PLAN
of the City of
AUSTIN.
N.B. All the alleys are Twenty ft. wide.
Surveyed by L. J. Pilie & Chas. Schoolfield
Drawn by L. J. Pilie 1839